THE UNIVERSITY OF AUCKLAND

STUDENT AMENITIES BUILDING

BLDG 315 LEVEL 0

0 1 2 4 6 8

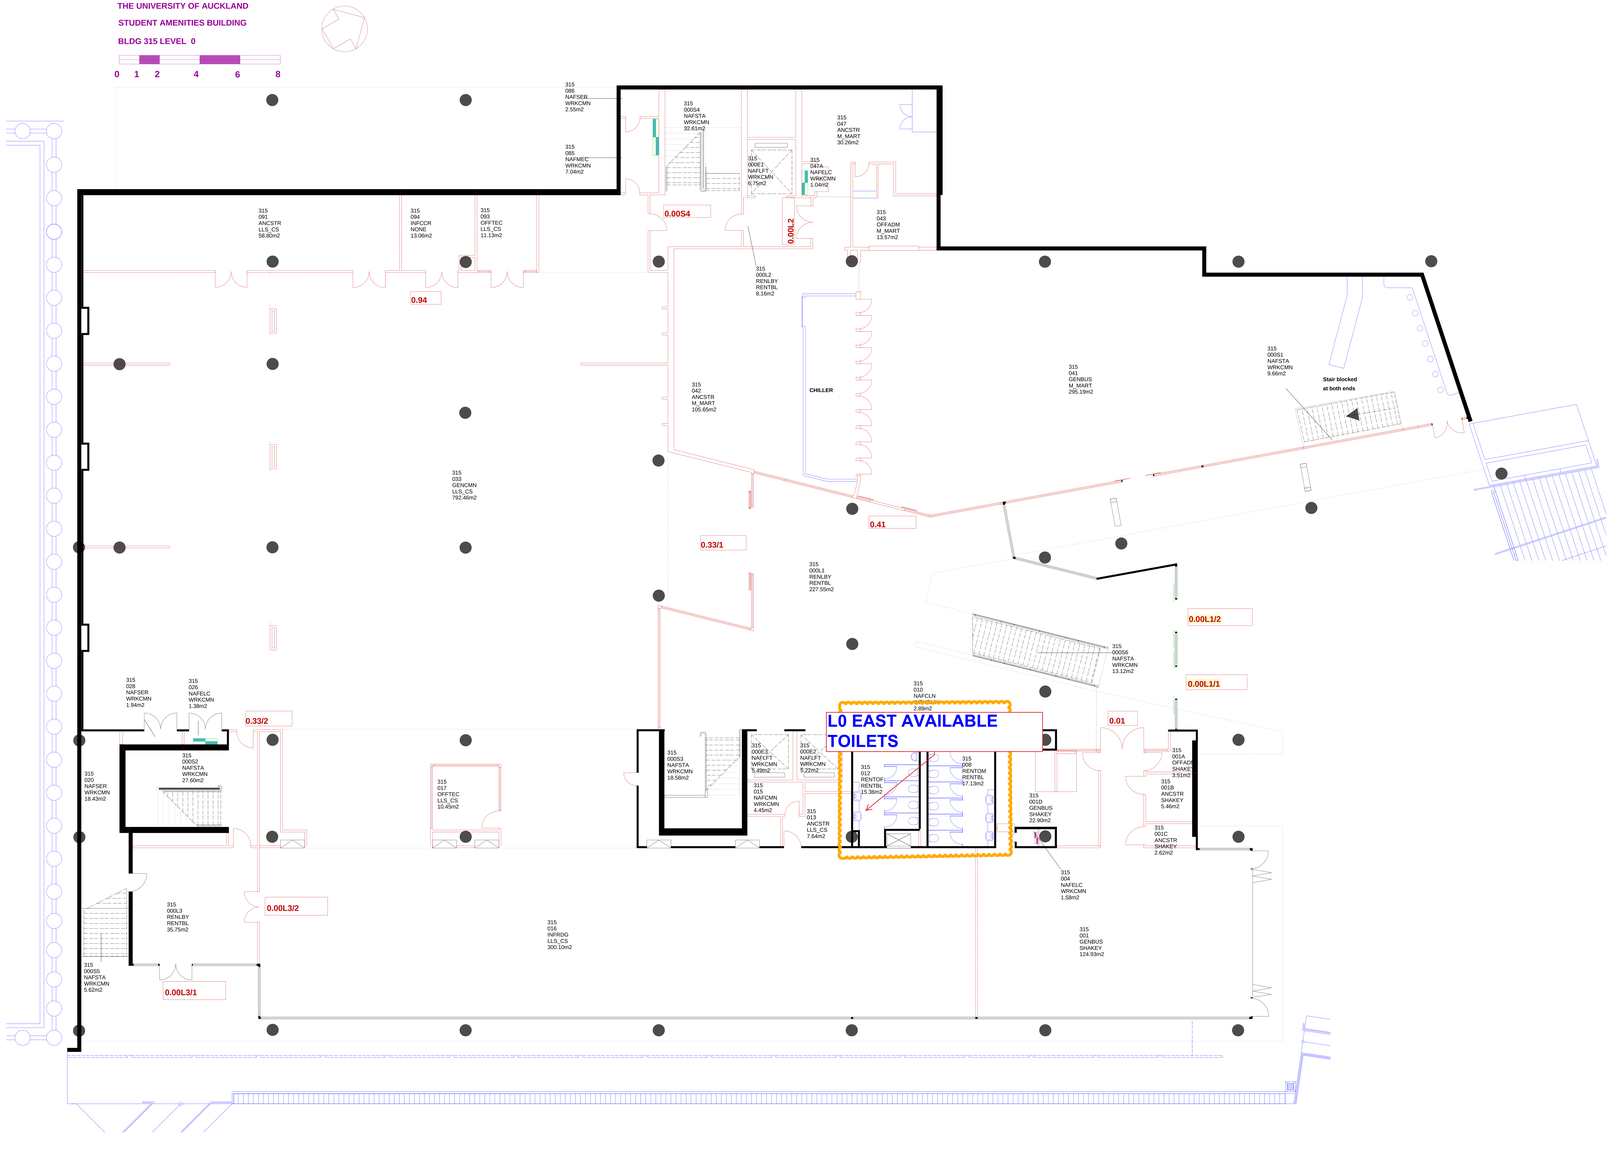

THE UNIVERSITY OF AUCKLAND

STUDENT AMENITIES BUILDING

BLDG 315 LEVEL 1

Metres

0 1 2 4 6 7

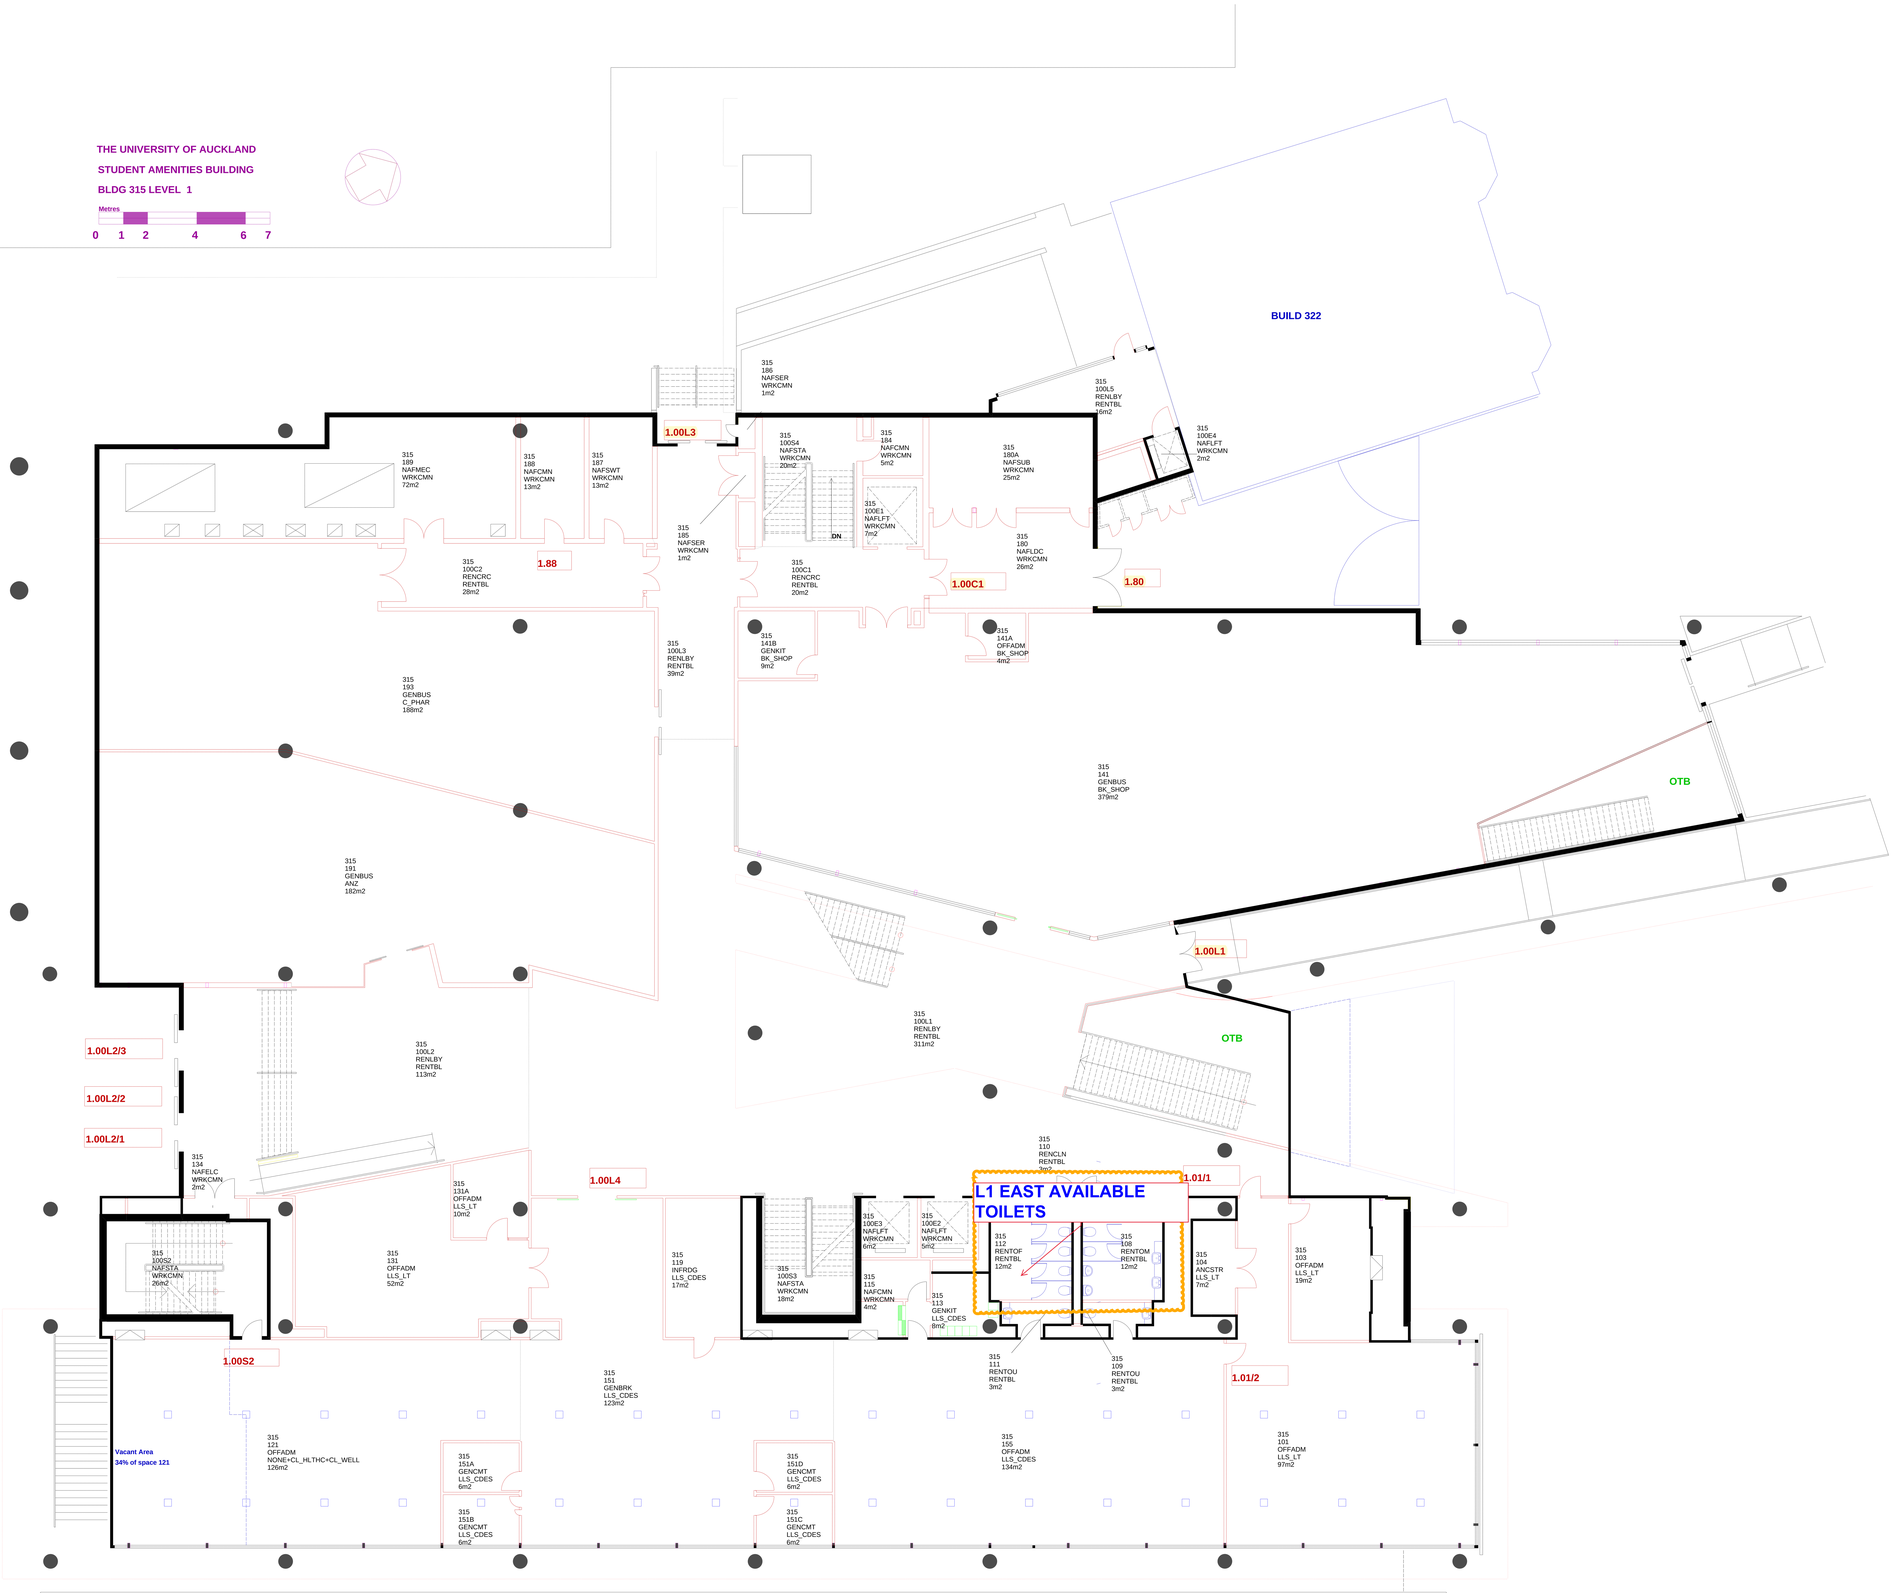

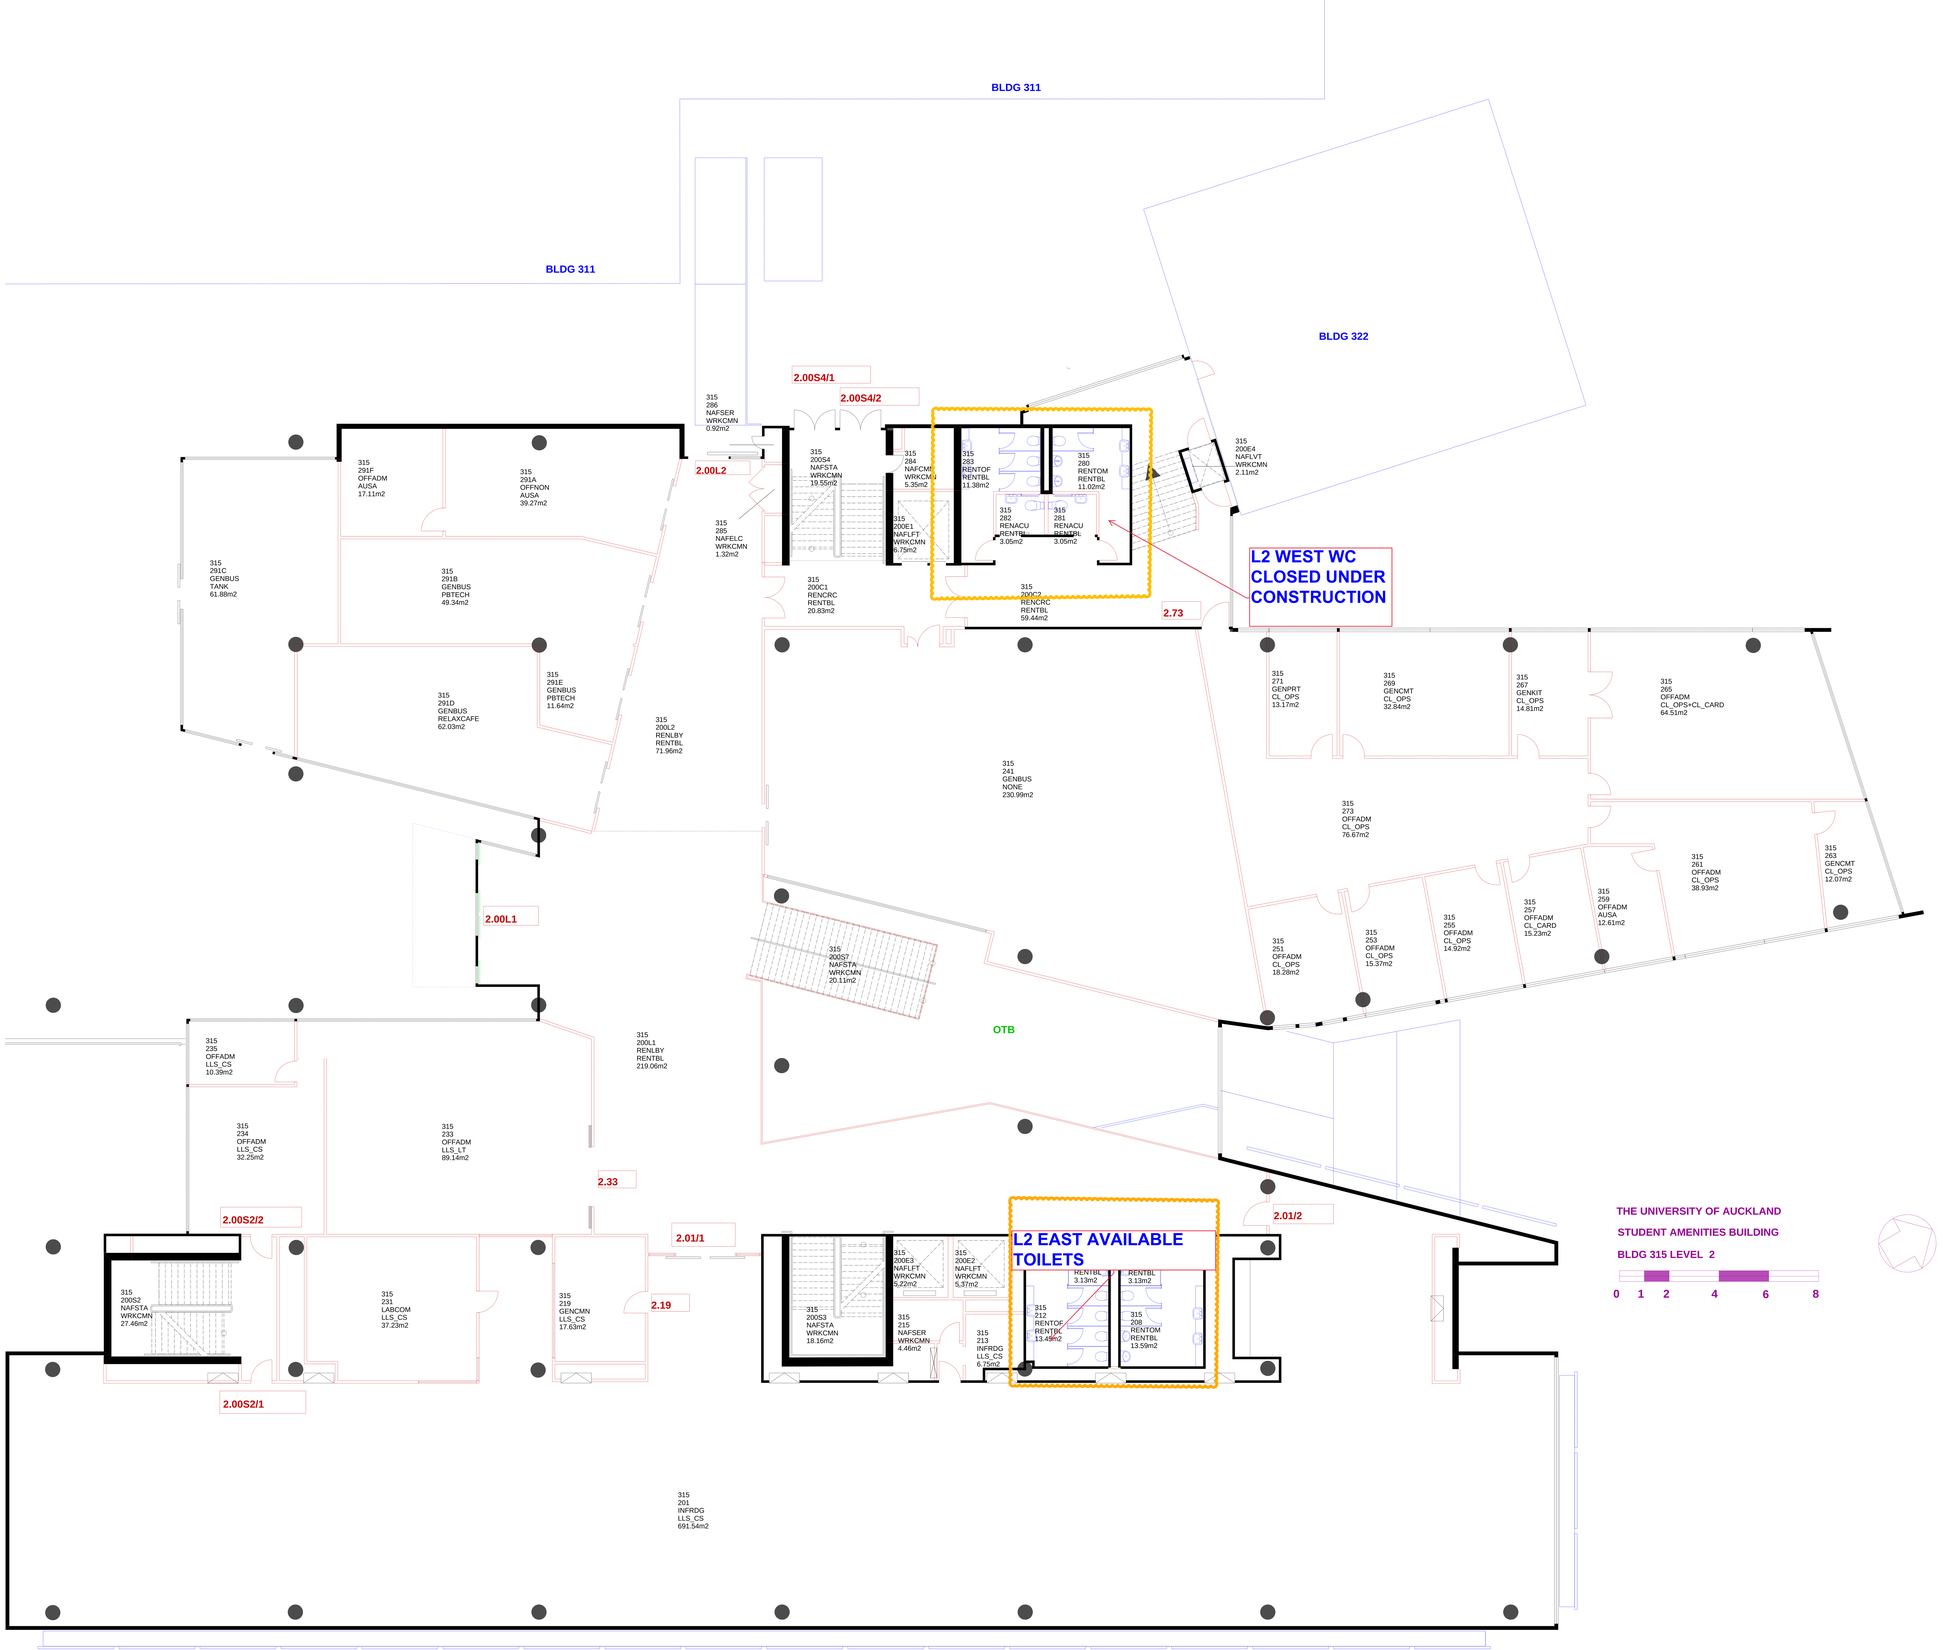
BLDG 311
BLDG 311
BLDG 322
2.00S4/1
2.00S4/2
2.00L2
315 286 NAFSER WRKCMN 0.92m2
315 291F OFFADM AUSA 17.11m2
315 291A OFFNON AUSA 39.27m2
315 291C GENBUS TANK 61.88m2
315 291B GENBUS PBTECH 49.34m2
315 291D GENBUS RELAXCAFE 62.03m2
315 291E GENBUS PBTECH 11.64m2
315 200L2 RENLBY RENTBL 71.96m2
315 285 NAFELC WRKCMN 1.30m2
315 200S4 NAFSTA WRKCMN 19.55m2
315 284 NAFCMN WRKCMN 5.35m2
315 200E1 NAFLFT WRKCMN 6.75m2
315 200C1 RENCRC RENTBL 20.83m2
315 283 RENTOF RENTBL 11.38m2
315 280 RENTOM RENTBL 11.02m2
315 282 RENACU RENTBL 3.05m2
315 281 RENACU RENTBL 3.05m2
315 200C2 RENCRC RENTBL 59.44m2
2.73
315 200E4 NAFLVT WRKCMN 2.11m2
L2 WEST WC CLOSED UNDER CONSTRUCTION
315 241 GENBUS NONE 230.99m2
315 271 GENPRT CL_OPS 13.17m2
315 269 GENCMT CL_OPS 32.84m2
315 267 GENKIT CL_OPS 14.81m2
315 265 OFFADM CL_OPS+CL_CARD 64.51m2
315 273 OFFADM CL_OPS 76.67m2
315 263 GENCMT CL_OPS 12.07m2
315 261 OFFADM CL_OPS 38.93m2
315 259 OFFADM AUSA 12.61m2
315 257 OFFADM CL_CARD 15.23m2
315 255 OFFADM CL_OPS 14.92m2
315 253 OFFADM CL_OPS 15.37m2
315 251 OFFADM CL_OPS 18.28m2
2.00L1
315 200S7 NAFSTA WRKCMN 20.11m2
OTB
315 200L1 RENLBY RENTBL 219.06m2
315 235 OFFADM LLS_CS 10.39m2
315 234 OFFADM LLS_CS 32.25m2
315 233 OFFADM LLS_LT 89.14m2
2.33
2.00S2/2
2.01/1
2.01/2
315 200S2 NAFSTA WRKCMN 27.46m2
315 231 LABCOM LLS_CS 37.23m2
315 219 GENCMN LLS_CS 17.63m2
2.19
315 200S3 NAFSTA WRKCMN 18.16m2
315 200E3 NAFLFT WRKCMN 5.22m2
315 200E2 NAFLFT WRKCMN 5.37m2
315 215 NAFSER WRKCMN 4.46m2
315 213 INFRDG LLS_CS 6.75m2
L2 EAST AVAILABLE TOILETS
RENTBL 3.13m2
RENTBL 3.13m2
315 212 RENTOF RENTBL 13.49m2
315 208 RENTOM RENTBL 13.59m2
2.00S2/1
315 201 INFRDG LLS_CS 691.54m2
THE UNIVERSITY OF AUCKLAND
STUDENT AMENITIES BUILDING
BLDG 315 LEVEL 2
0 1 2 4 6 8

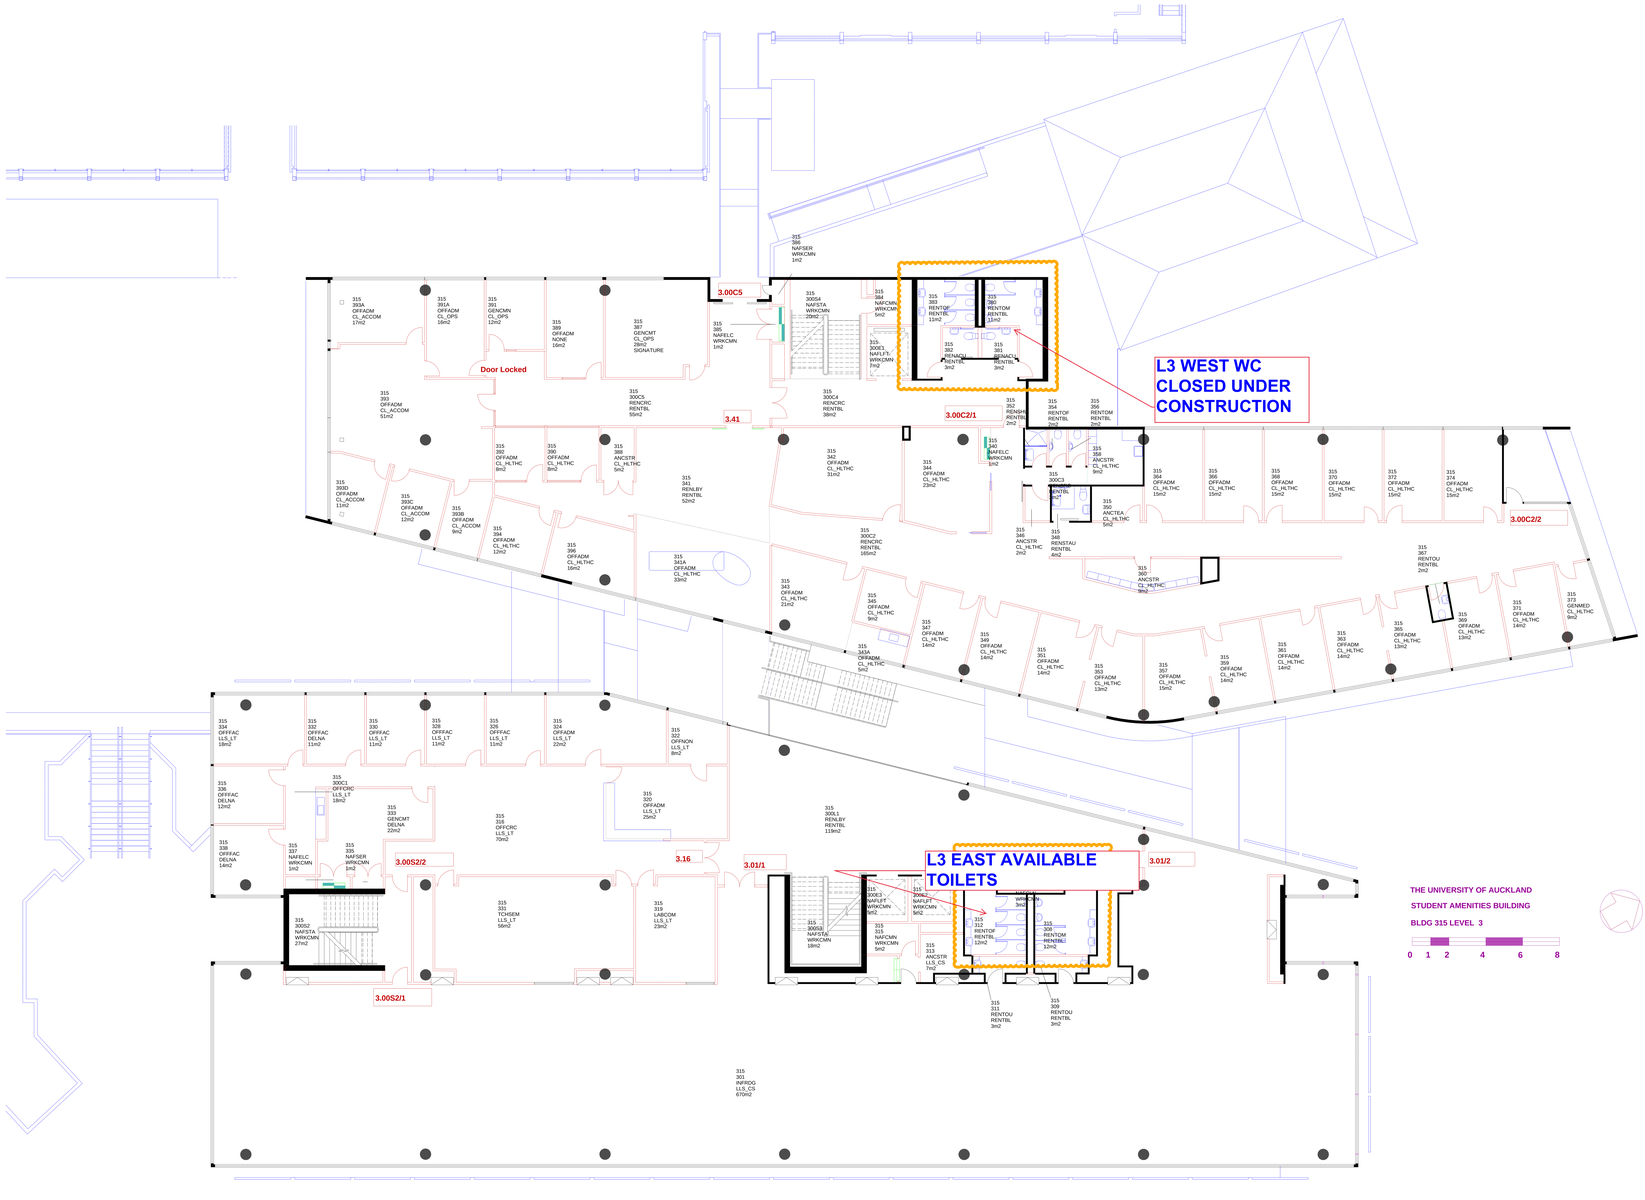
L3 WEST WC
CLOSED UNDER
CONSTRUCTION
L3 EAST AVAILABLE
TOILETS
Door Locked
3.00C5
3.41
3.00C2/1
3.00C2/2
3.16
3.01/1
3.01/2
3.00S2/2
3.00S2/1
THE UNIVERSITY OF AUCKLAND
STUDENT AMENITIES BUILDING
BLDG 315 LEVEL 3
0 1 2 4 6 8

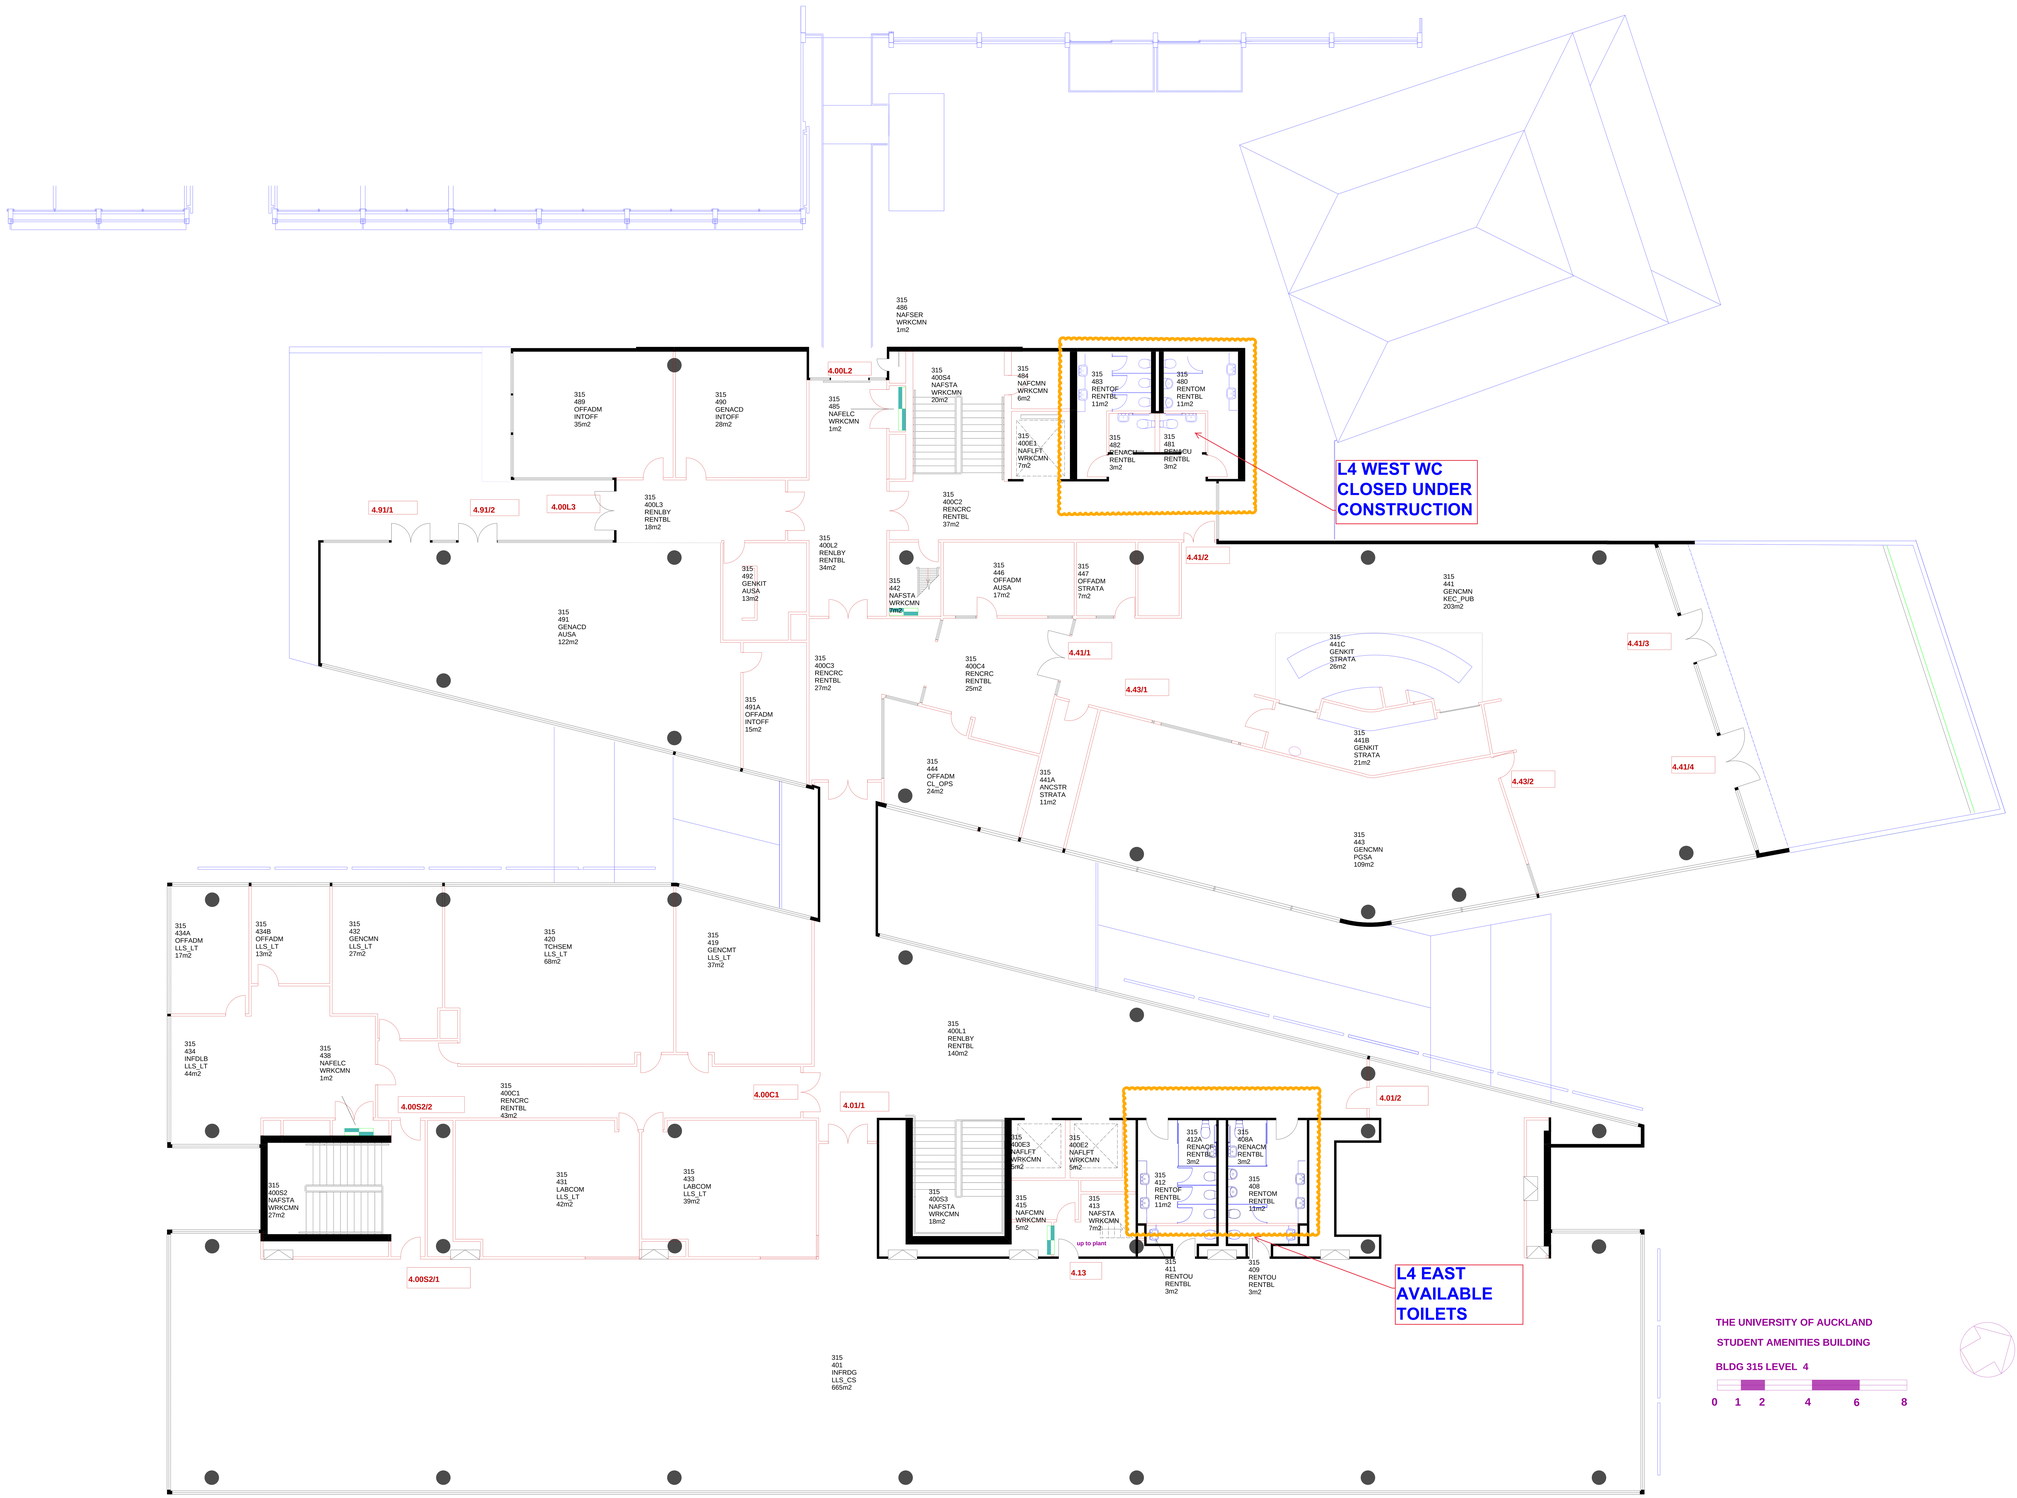

THE UNIVERSITY OF AUCKLAND

STUDENT AMENITIES BUILDING

BLDG 315 LEVEL 4

0 1 2 4 6 8